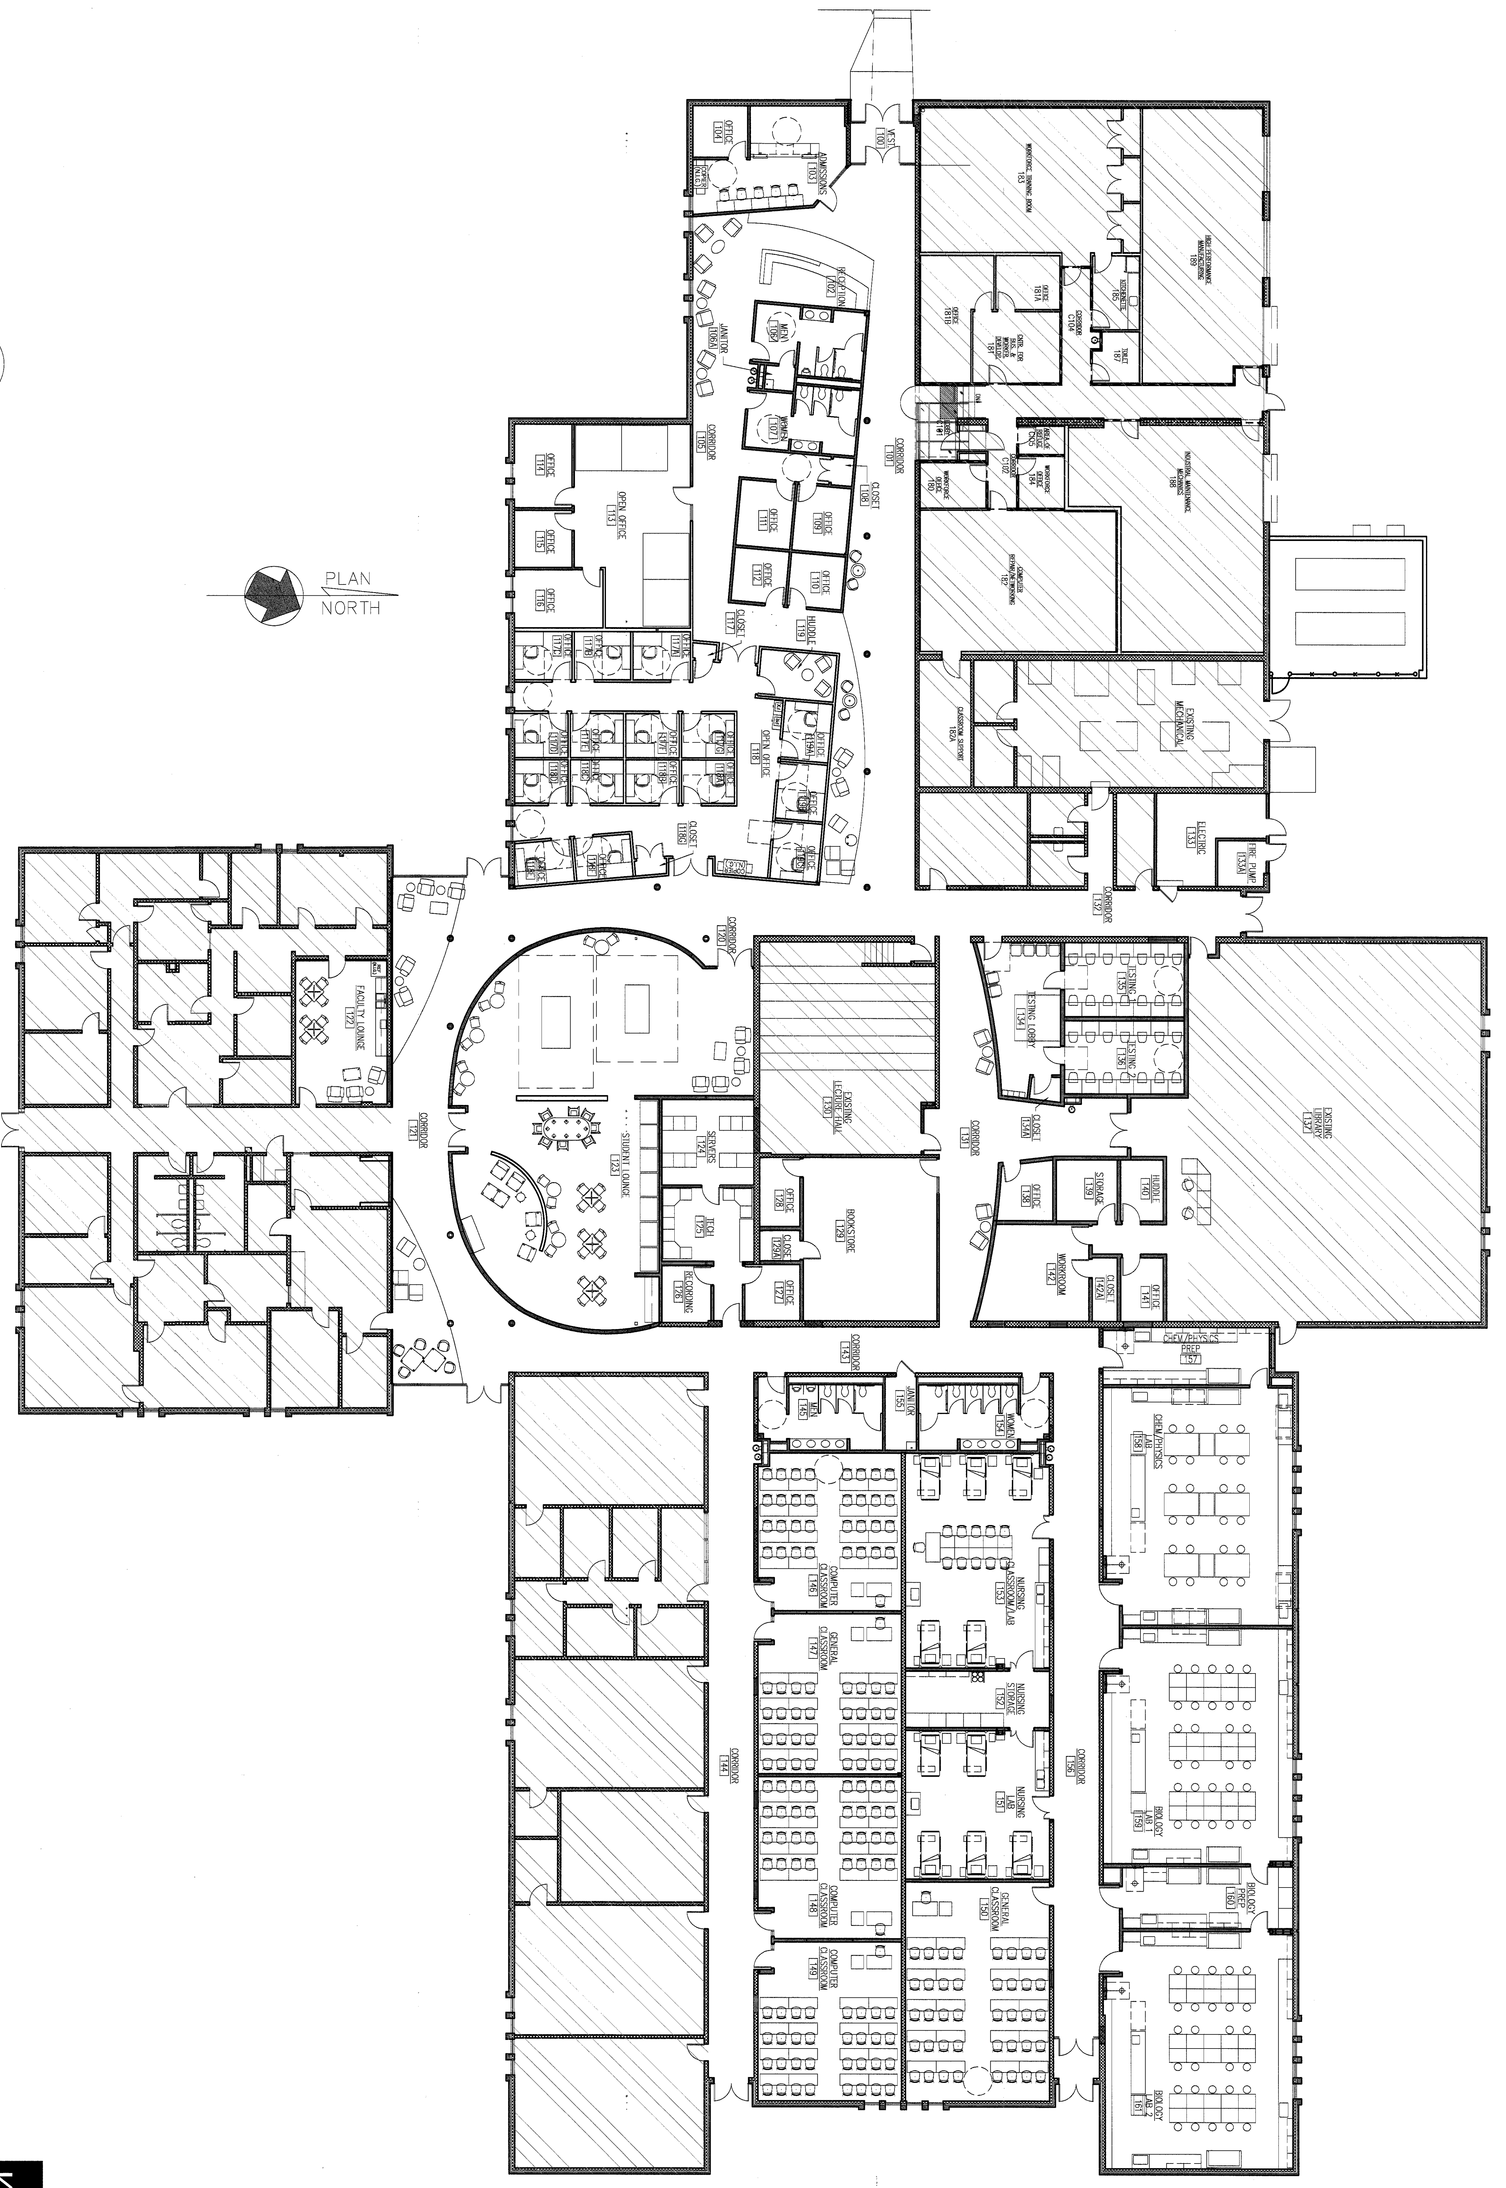
PLAN NORTH
ADMISSIONS 103
WOMEN 107
JANITOR 106
CORRIDOR 105
OFFICE 114
OFFICE 115
OFFICE 116
